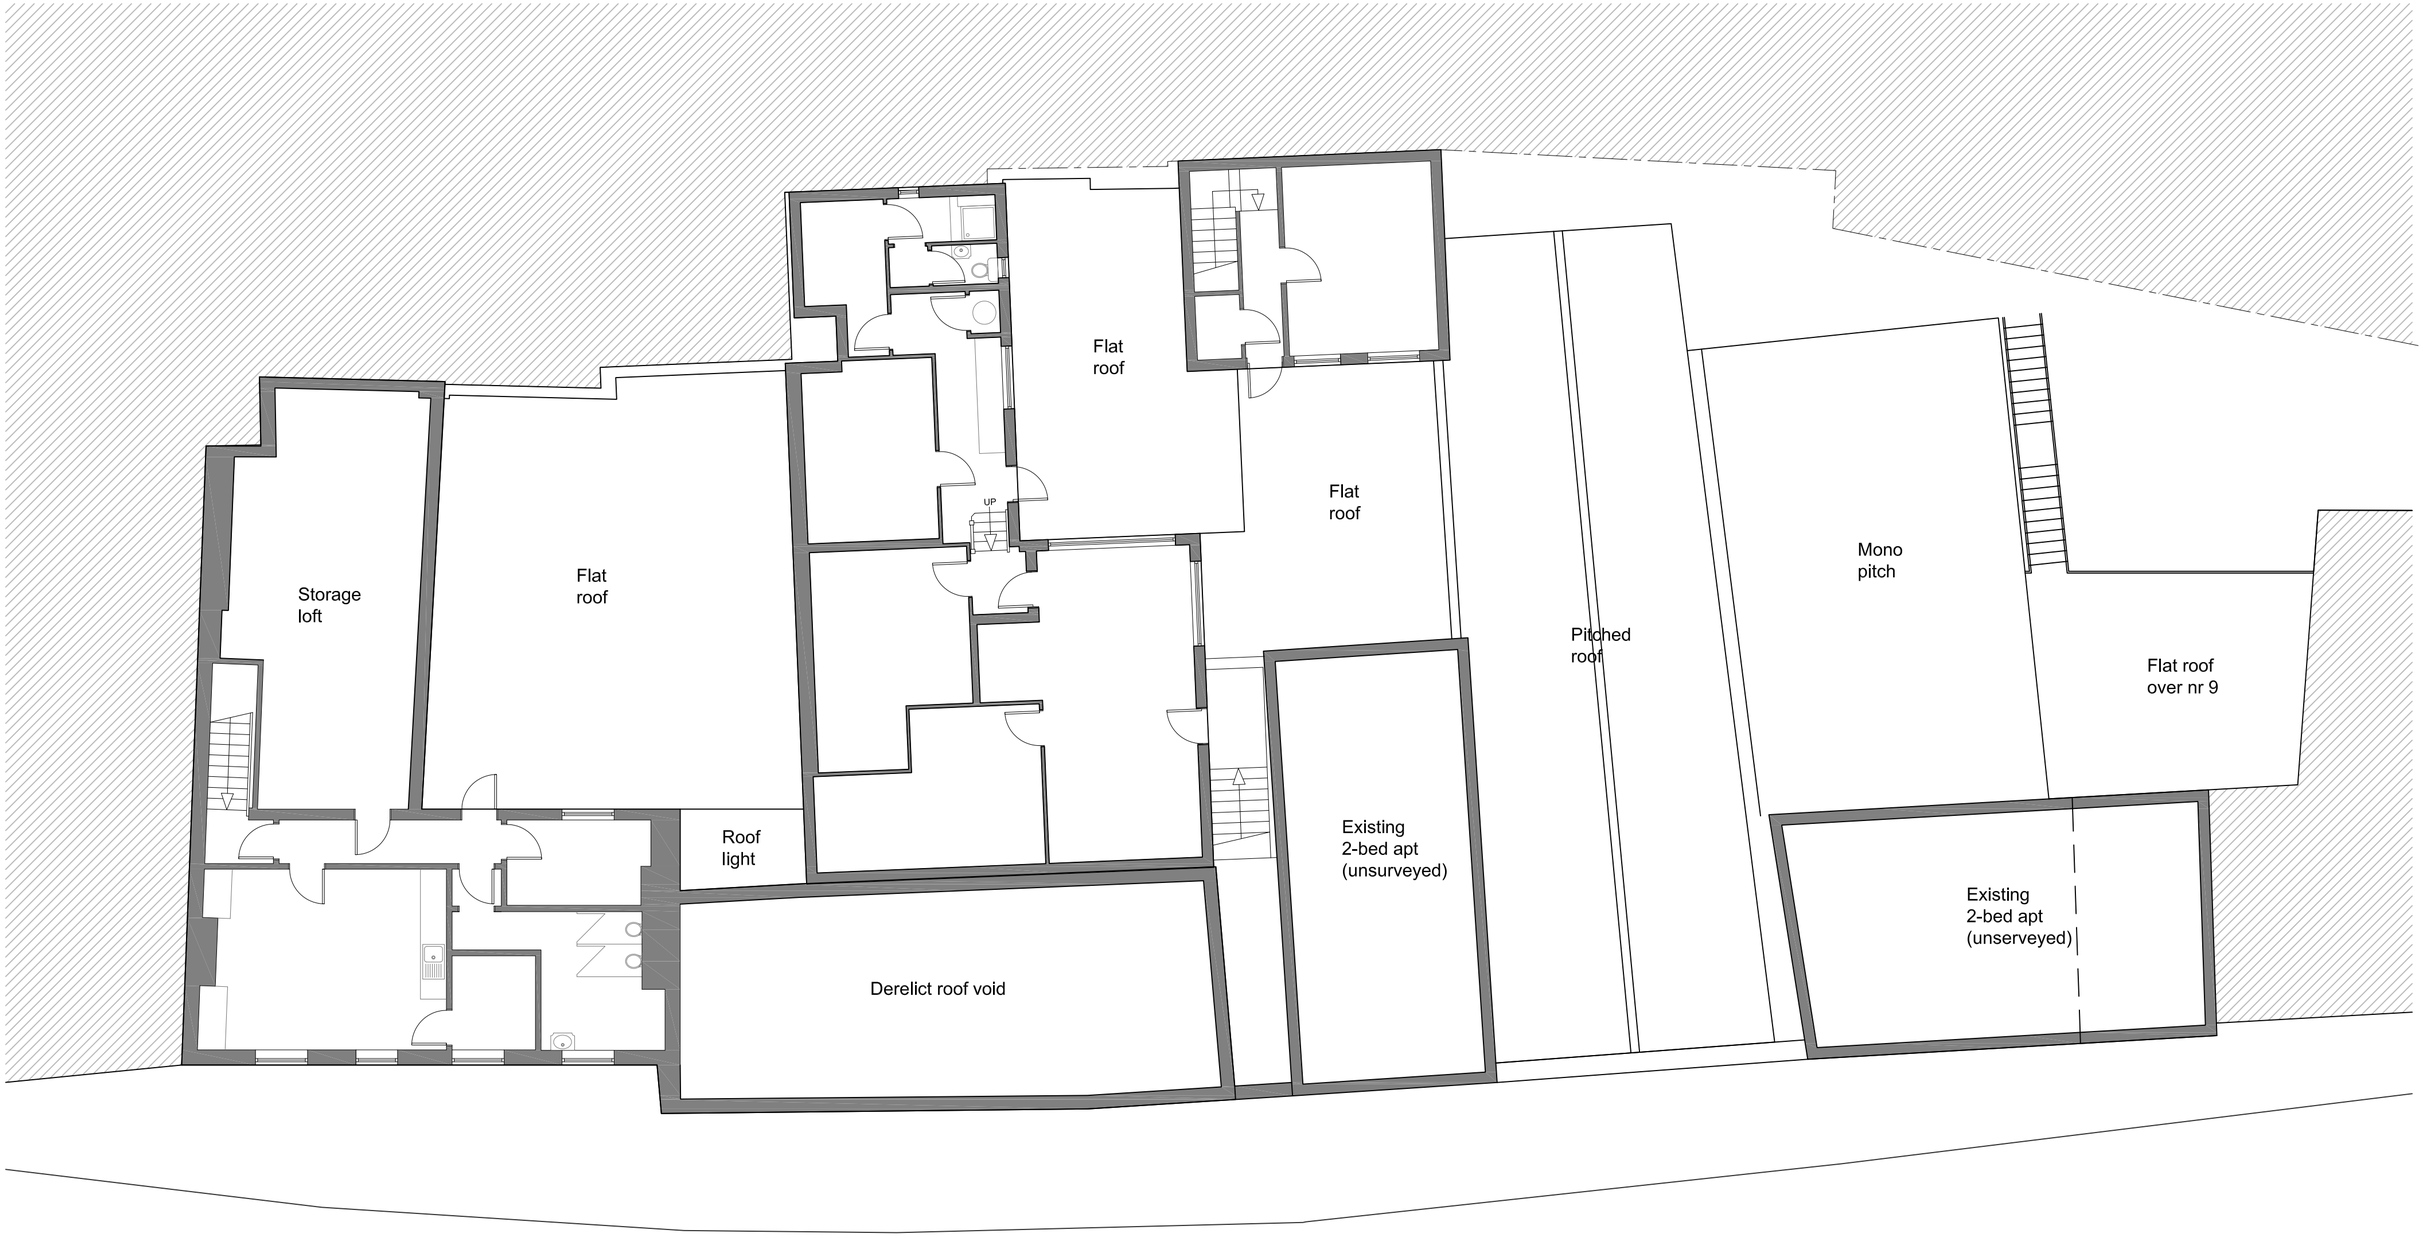

FIRST FLOOR

N

0 1 2 3 4 5
Scale in metres

-	-	-	-
-	-	-	-
-	-	-	-
-	-	-	-
-	-	-	-
-	-	-	-
-	-	-	-
-	-	-	-
-	-	-	-
-	-	-	-
-	-	-	-
-	-	-	-

RGH
INNOVATE - OPTIMISE - DELIVER
Friars Gap Hitchin Road
Weston Hitchin Herts SG4 7AX
tel +44 (0) 1462 790808
email info@rgh.uk.com
web www.rgh.uk.com

client
Mr P Hawkins

job title
2-8 Bucklersbury
Hitchin
SG5 1BB

drawing title
First floor layout
as existing
-

job no	17010	drawing no	SK-02 - - - - - - - - -
date	Nov 2017		
scale	1:100	sheet size	A2
drawn	RH	checked	RH